


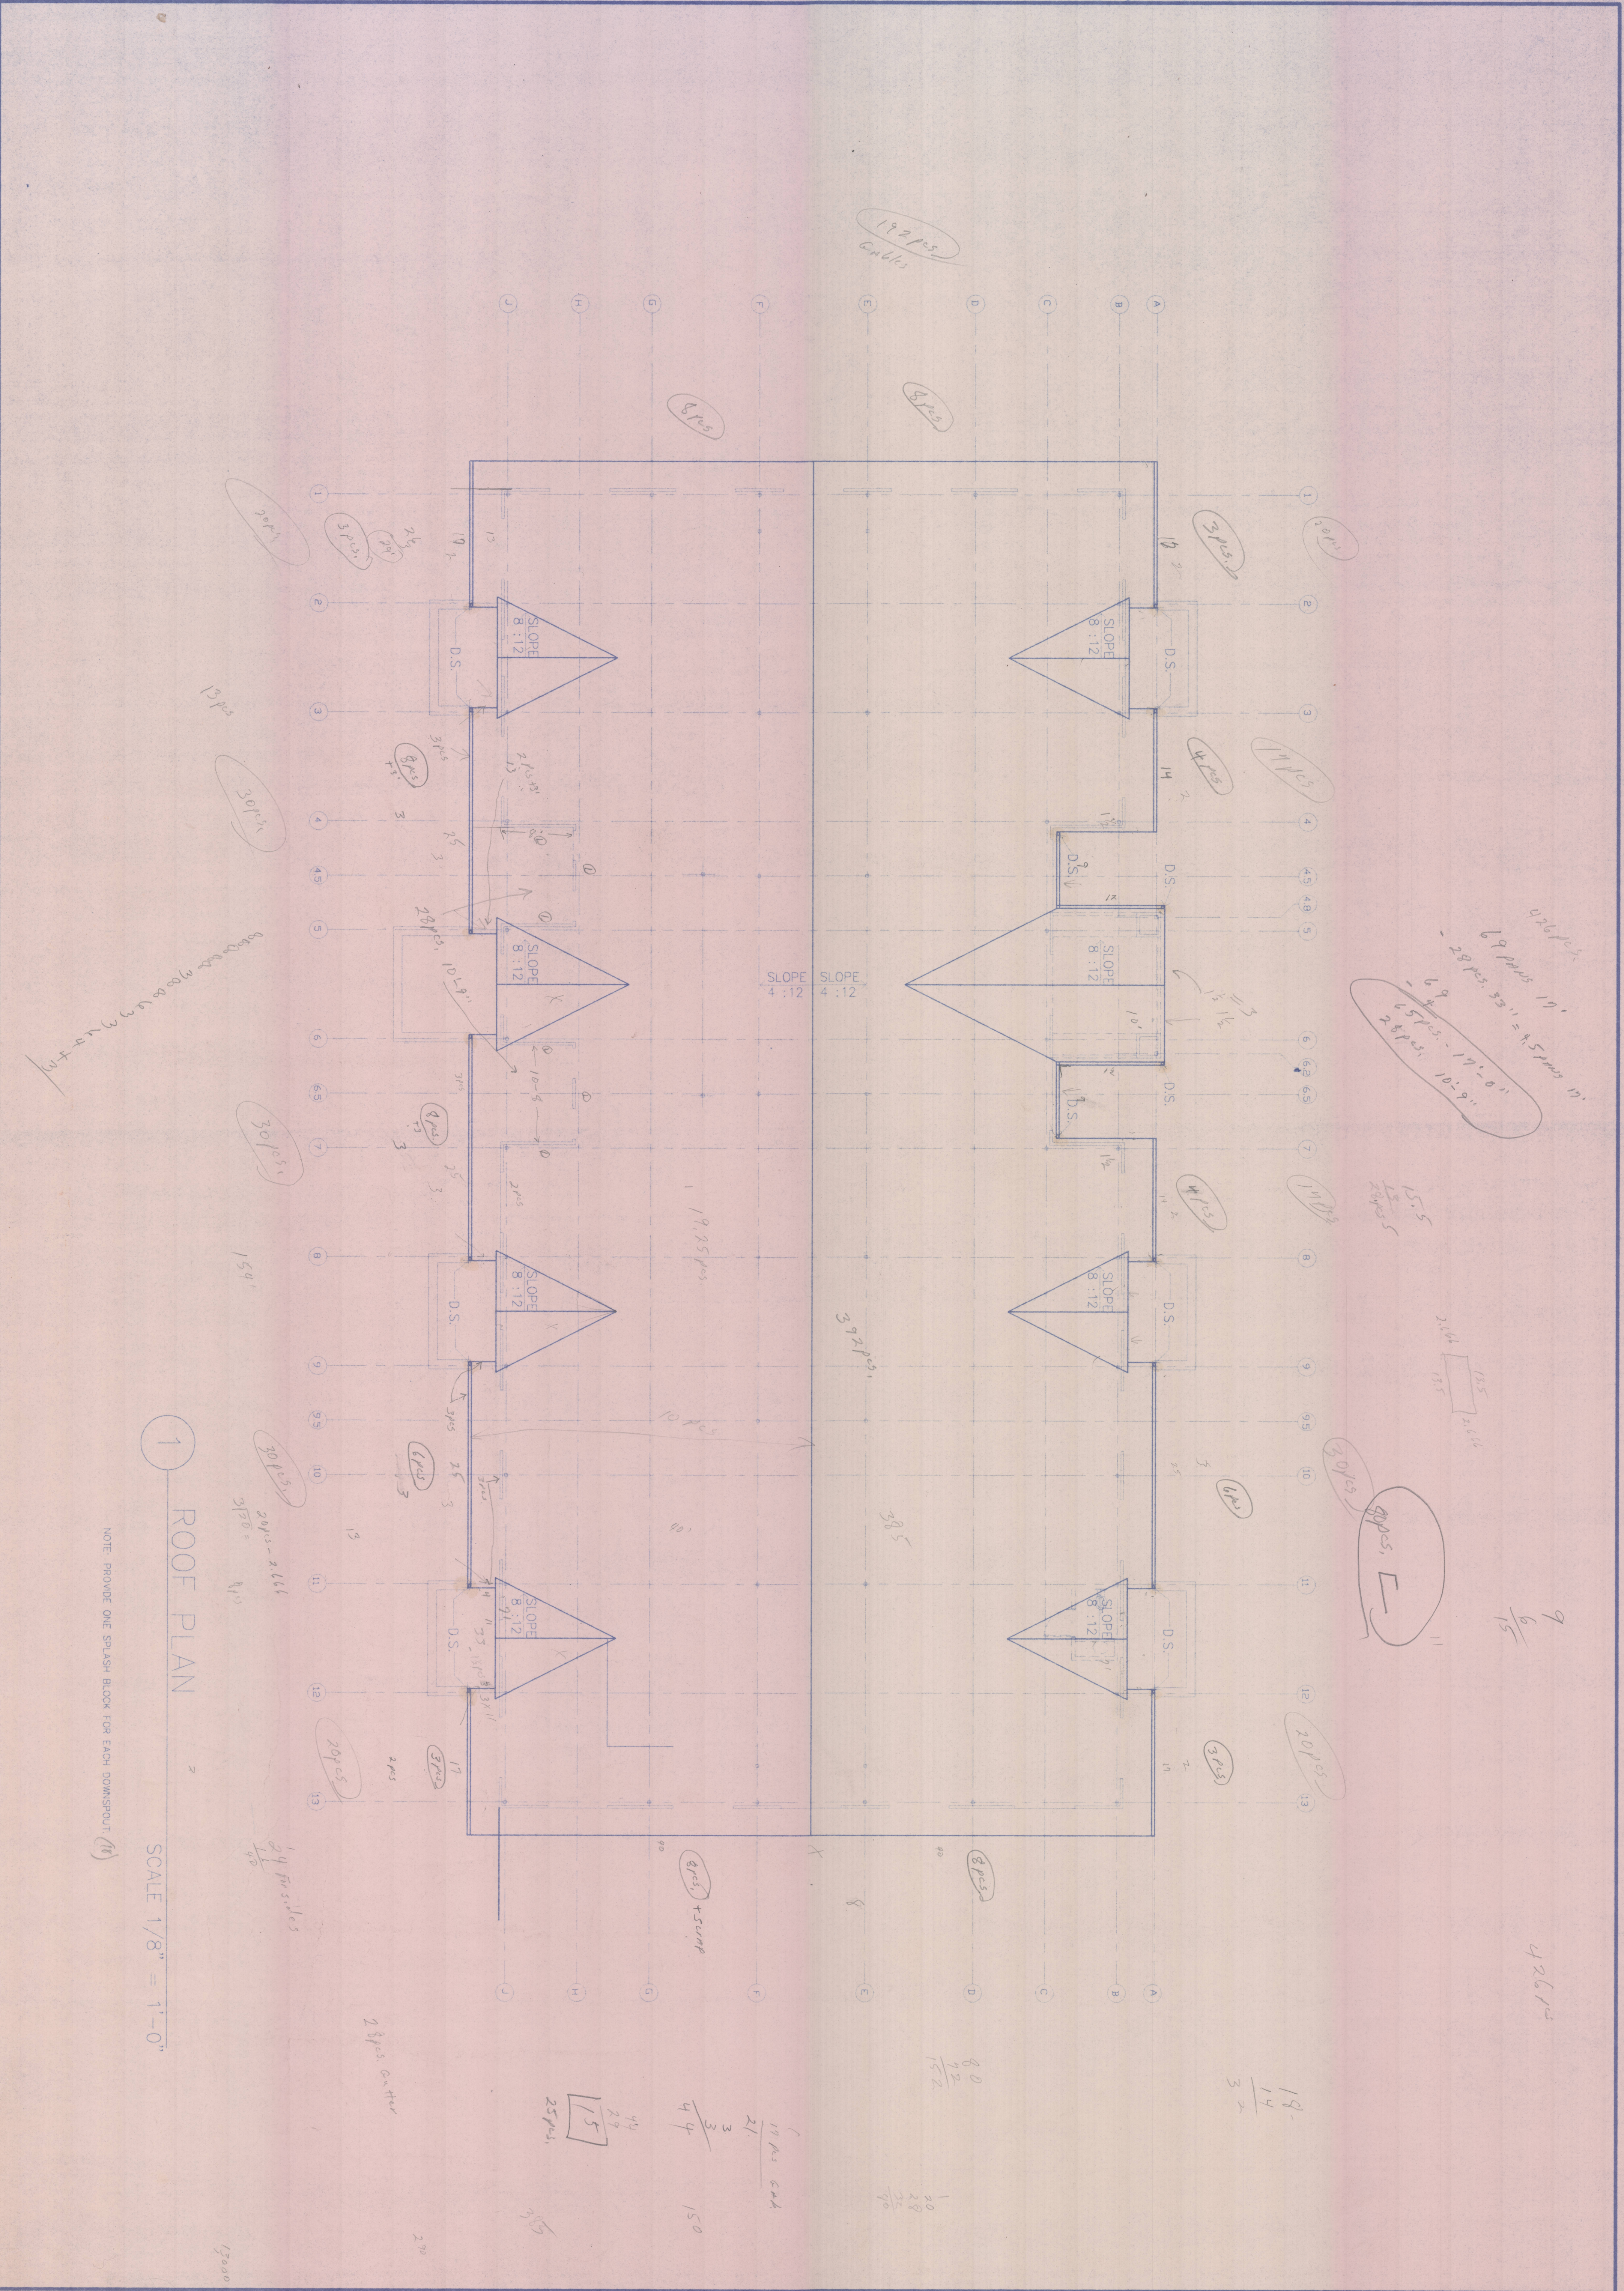

PROJECT NO.:

9711


DATE: 3/22/99

FILE NAME:

BEN\p:\9711-DPW


Jennings-King Architects, Inc.

P.O. Box 1679
121 West Crawford Street
Dalton, Georgia 30722
(706) 278-4242

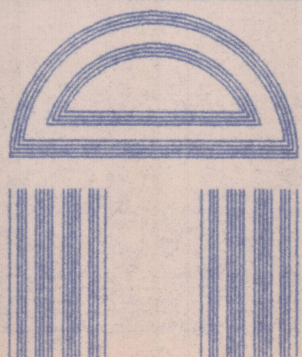


CITY OF DALTON, GEORGIA
A NEW BUILDING FOR

DEPT OF PUBLIC WORKS
DEPT OF COMMUNITY DEVELOPMENT
EAST TYLER STREET
DALTON, GEORGIA

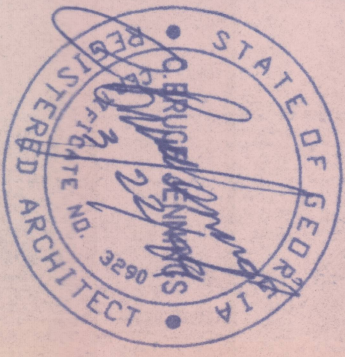

FLOOR PLAN
FINISHES

KEY PLAN:

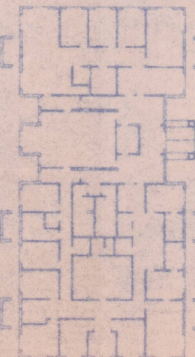

DRAWING NO.:

A4.1

PROJECT NO.:

9711


DATE: 3/22/99

FILE NAME:


BEN/P: 9711-DPV

Jennings-King Architects, Inc.

P.O. Box 1679
121 West Crawford Street
Dalton, Georgia 30722
(706) 278-4242

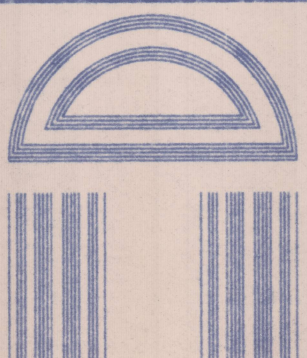


CITY OF DALTON, GEORGIA
A NEW BUILDING FOR
DEPT OF PUBLIC WORKS
DEPT OF COMMUNITY DEVELOPMENT
EAST TYLER STREET DALTON, GEORGIA

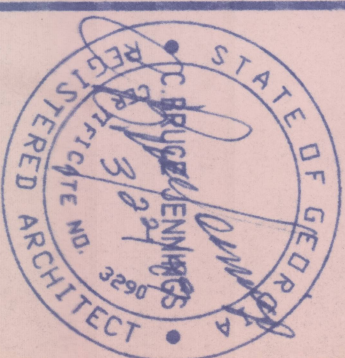


FLOOR PLAN FINISHES

KEY PLAN:

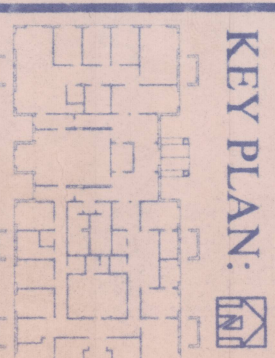

DRAWING NO.:

A6.6.2

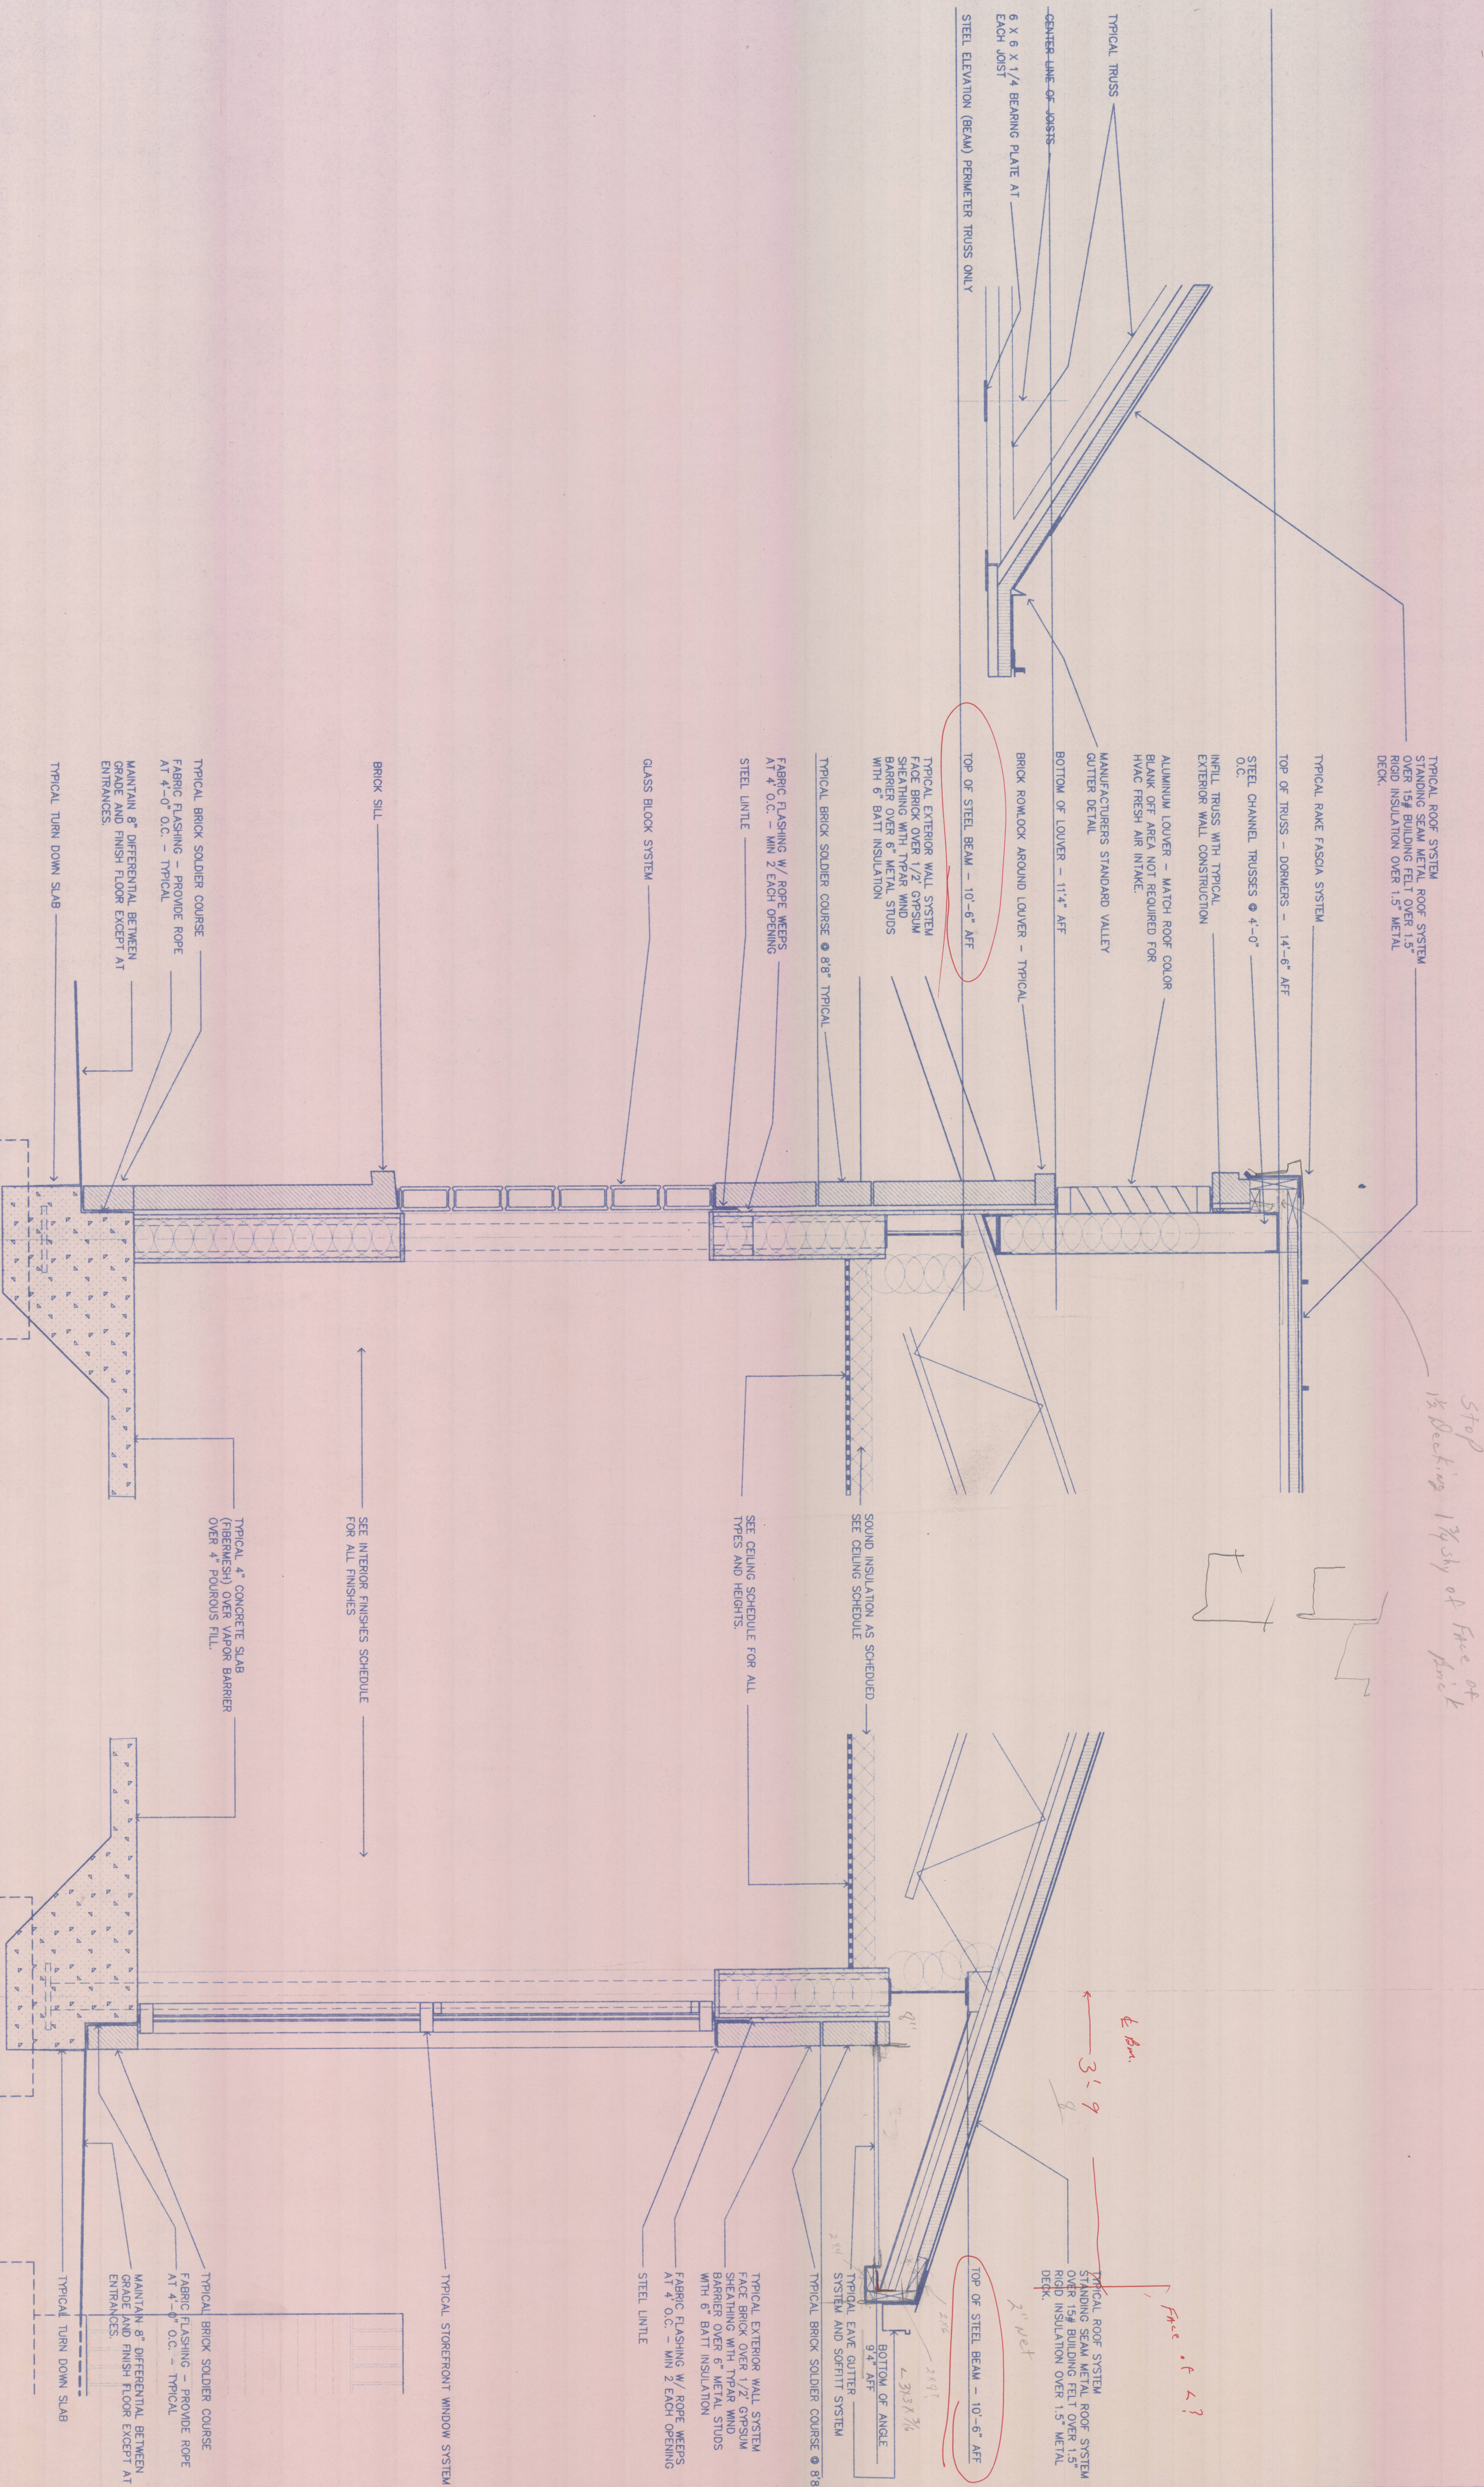

PROJECT NO.:

9711


DATE: 3/22/99

FILE NAME:


BEN\p:\9711-DPW

Jennings-King Architects, Inc.

P.O. Box 1679
121 West Crawford Street
Dalton, Georgia 30722
(706) 278-4242

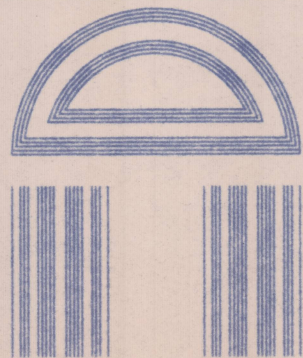

CITY OF DALTON, GEORGIA
A NEW BUILDING FOR
DEPT OF PUBLIC WORKS
DEPT OF COMMUNITY DEVELOPMENT
DALTON, GEORGIA
EAST TYLER STREET

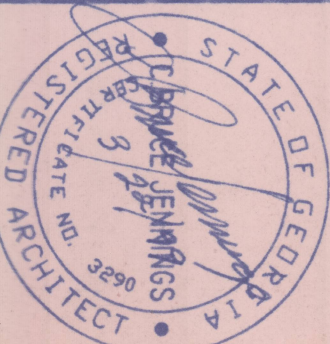

FLOOR PLAN FINISHES

KEY PLAN:

DRAWING NO.:
A6.3

TYPICAL ROOF SYSTEM
STANDING SEAM METAL ROOF SYSTEM
OVER 154 BUILDING FELT OVER 1.5"
RIGID INSULATION OVER 1.5" METAL
DECK

TYPICAL ROOF SYSTEM
STANDING SEAM METAL ROOF SYSTEM
OVER 154 BUILDING FELT OVER 1.5"
RIGID INSULATION OVER 1.5" METAL
DECK

TYPICAL RAKE FASCIA SYSTEM

TOP OF STEEL BEAM - 10'-6" AFF

TYPICAL BRICK SOLDIER COURSE (2)
8'-8" AFF

TYPICAL EXTERIOR WALL SYSTEM
FIXED 1/2" GYPSUM
SHEATHING WITH TYPAR WIND
BARRIER OVER 6" METAL STUDS
WITH 6" BATT INSULATION

TYPICAL BRICK SOLDIER COURSE
8'-8" AFF

FABRIC FLASHING W/ ROPE WEERS
AT 4' O.C. - MIN 2 EACH OPENING
STEEL UNITE

GLASS BLOCK - TYPICAL

TYPICAL BRICK SOLDIER COURSE
FABRIC FLASHING - PROVIDE ROPE
AT 4'-0" O.C. - TYPICAL

TYPICAL TURN DOWN SLAB

ROLLED STEEL SECTIONS AT 6'-0" O.C.
WITH A RADIUS OF 50'-0"

1/2" GYPSUM BOARD OVER METAL
FURRING CHANNELS

TYPICAL INTERIOR STOREFRONT
WINDOW SYSTEM
FIELD VERIFY HEIGHT OF WINDOW

ROLLED STEEL SECTIONS AT 6'-0" O.C.
WITH A RADIUS OF 50'-0"

1/2" GYPSUM BOARD OVER METAL
FURRING CHANNELS

ROLLED SECTION ELEVATION - +/-
11'-4" AFF.

ALL WALL ABOVE THE LIGHT SHELF
ARE PAINTED

TYPICAL LIGHT SHELF

BOTTOM OF LIGHT SHELF - 8'8" AFF

ALL WALLS EXCEPT WING WALL
BELOW LIGHT SHELF RECEIVE
WALL CARPET

PANT WING WALLS

CASEWORK - SEE INTERIOR ELEVATIONS

SOUND INSULATION

ROLLED STEEL SECTIONS AT 6'-0" O.C.
WITH A RADIUS OF 50'-0"

1/2" GYPSUM BOARD OVER METAL
FURRING CHANNELS

Long Arc Length (Actual) 40'-11 1/8" - 42'-0"
21 #6.1
Short Arc Length (Actual) 19'-10" - 22'-0"
3 #6.1

SEE STRUCTURAL FOR BEAM

FOLDING PARTITION AND TRACK

BOTTOM OF LIGHT SHELF - BEAM
COVERING - 8'-8" AFF

SOUND INSULATION

ROLLED SECTION ELEVATION - +/-
11'-4" AFF.

06

SECTION

SCALE 1"=1'-0"

05

SECTION

SCALE 1"=1'-0"

04


SECTION

SCALE 1"=1'-0"



11 SECTION

SCALE 1" = 1'-0"

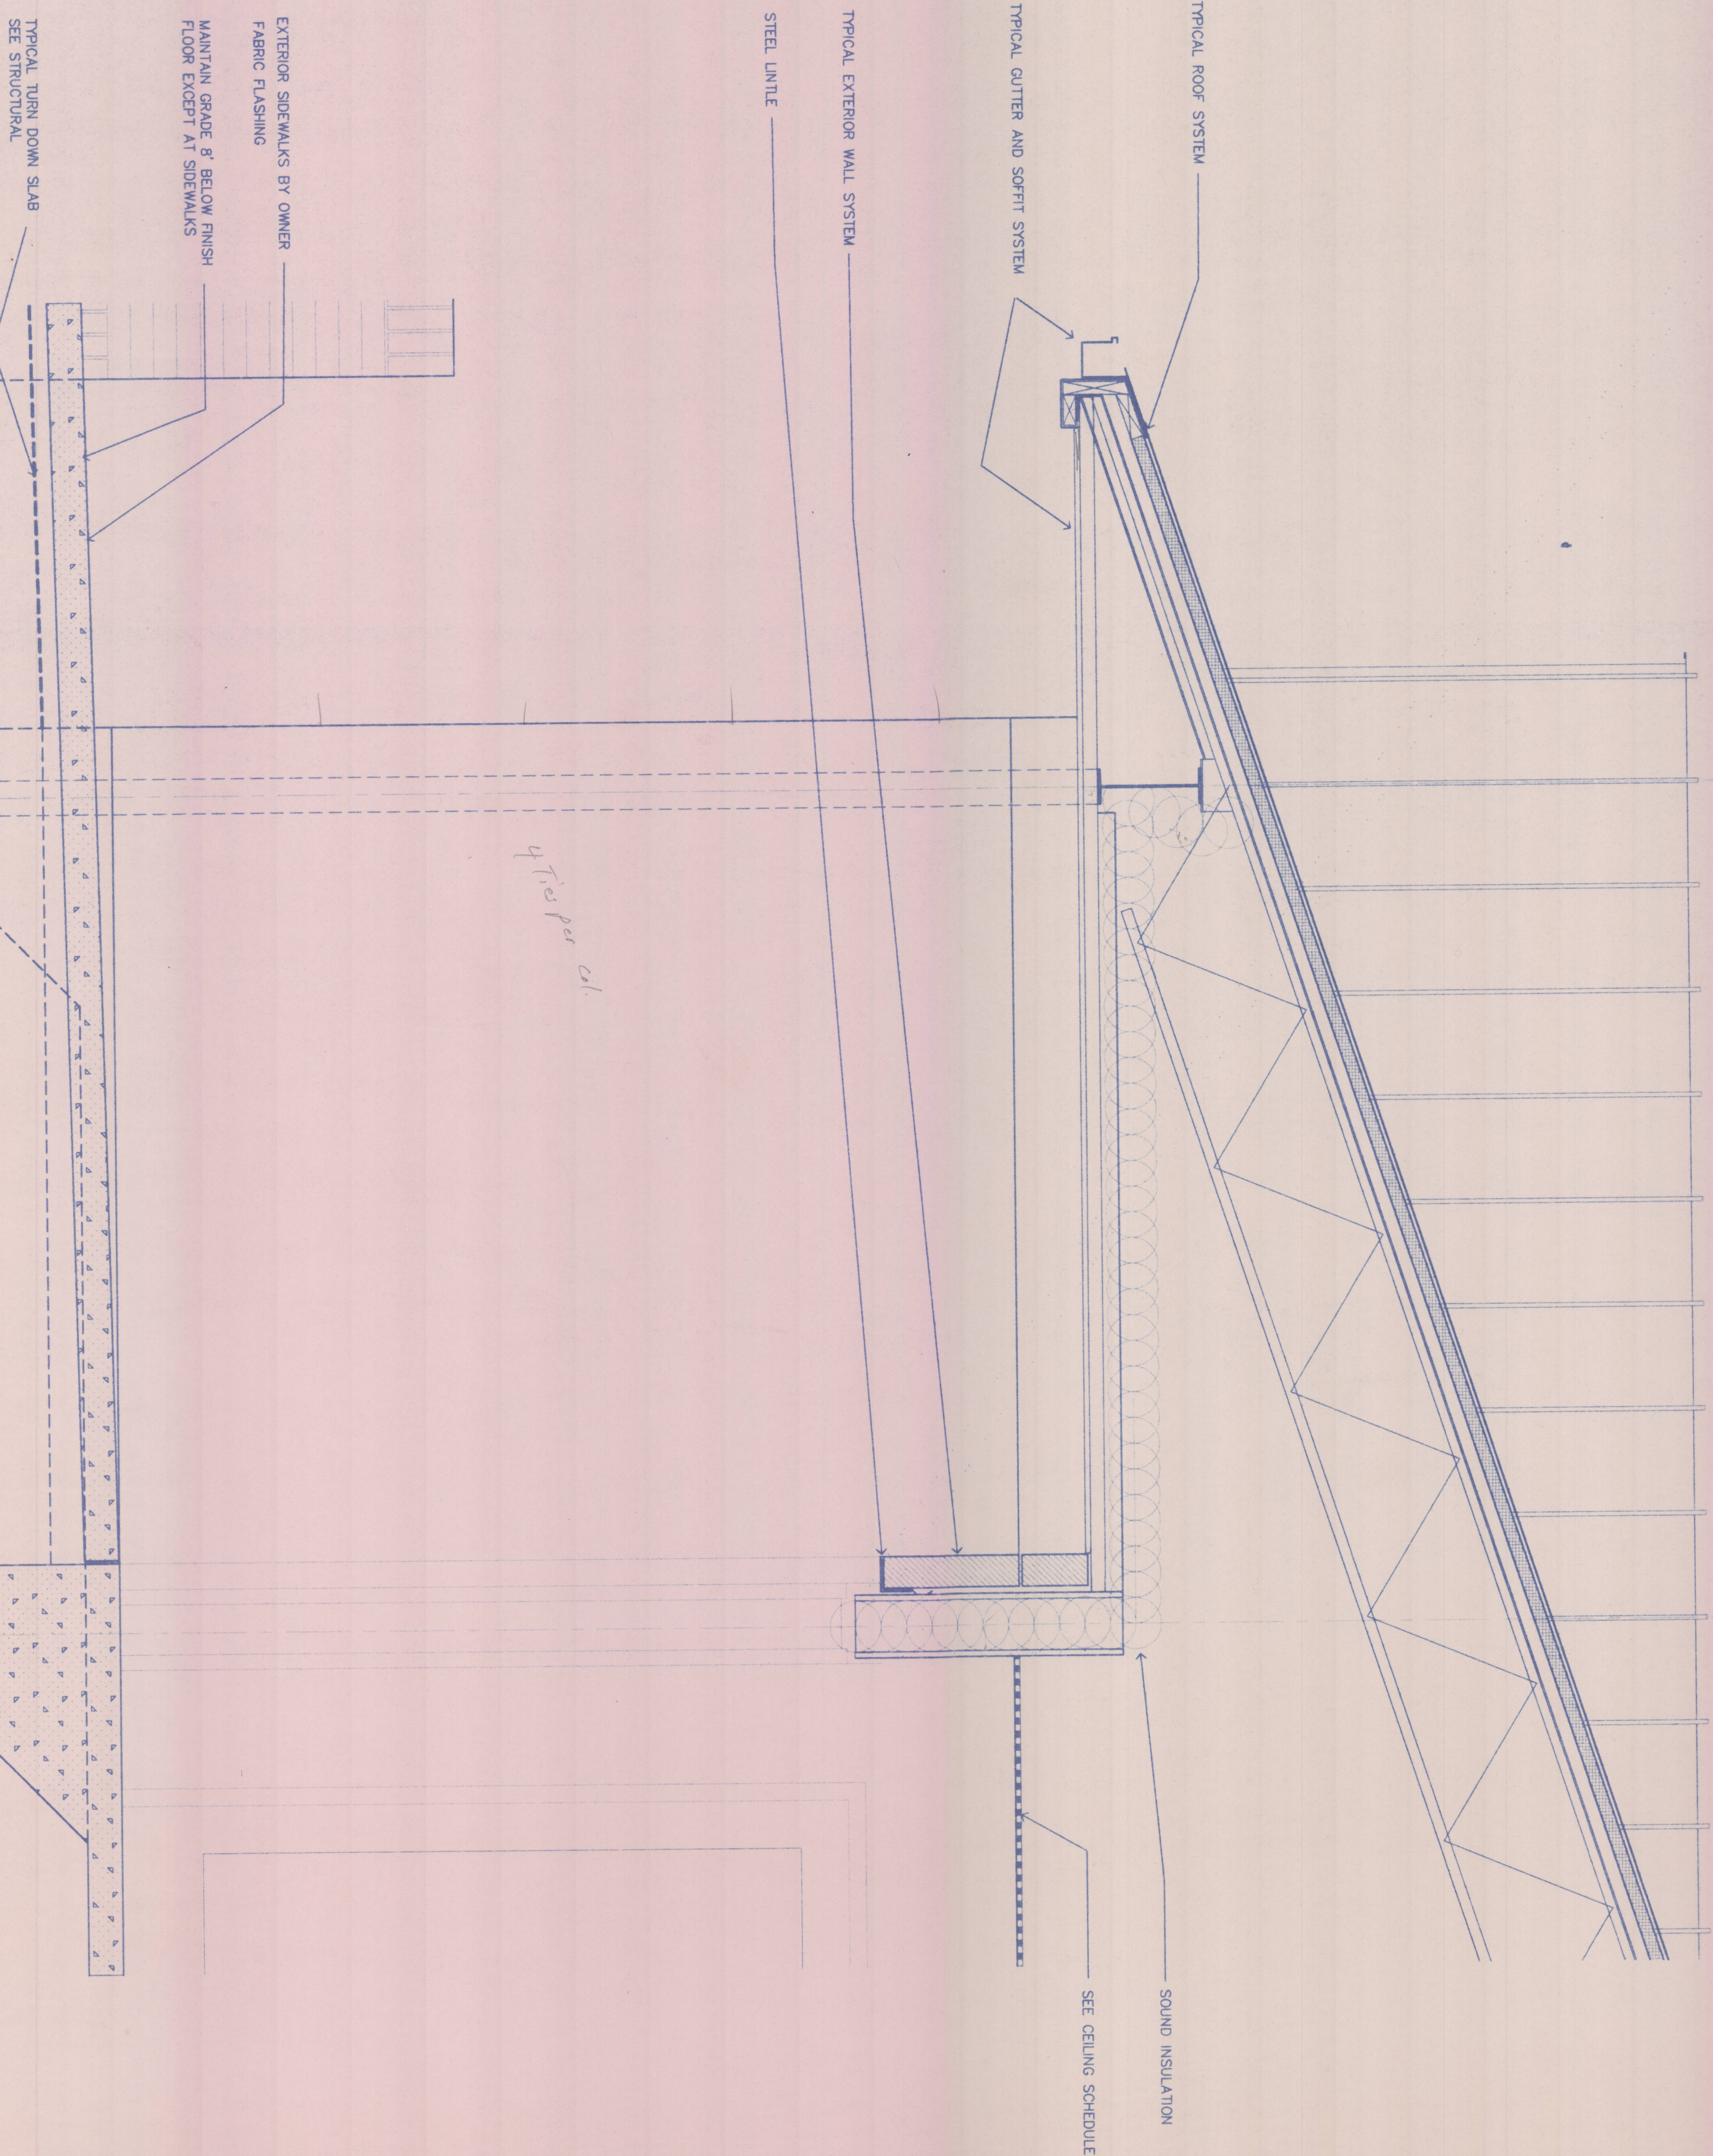


10 SECTION

SCALE 1" = 1'-0"




CITY OF DALTON, GEORGIA
A NEW BUILDING FOR
DEPT OF PUBLIC WORKS
DEPT OF COMMUNITY DEVELOPMENT
EAST TYLER STREET
DALTON, GEORGIA

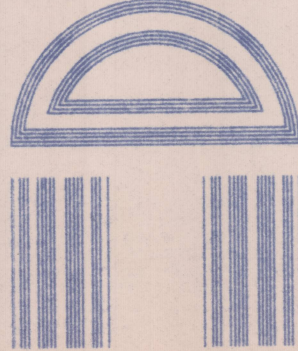

Jennings-King Architects, Inc.
P.O. Box 1679
121 West Crawford Street
Dalton, Georgia 30722
(706) 278-4242

PROJECT NO.: 9711
DATE: 3/22/99
FILE NAME:
BEN\P:\9711-DPW

FLOOR PLAN FINISHES
KEY PLAN:
DRAWING NO.: A6.5

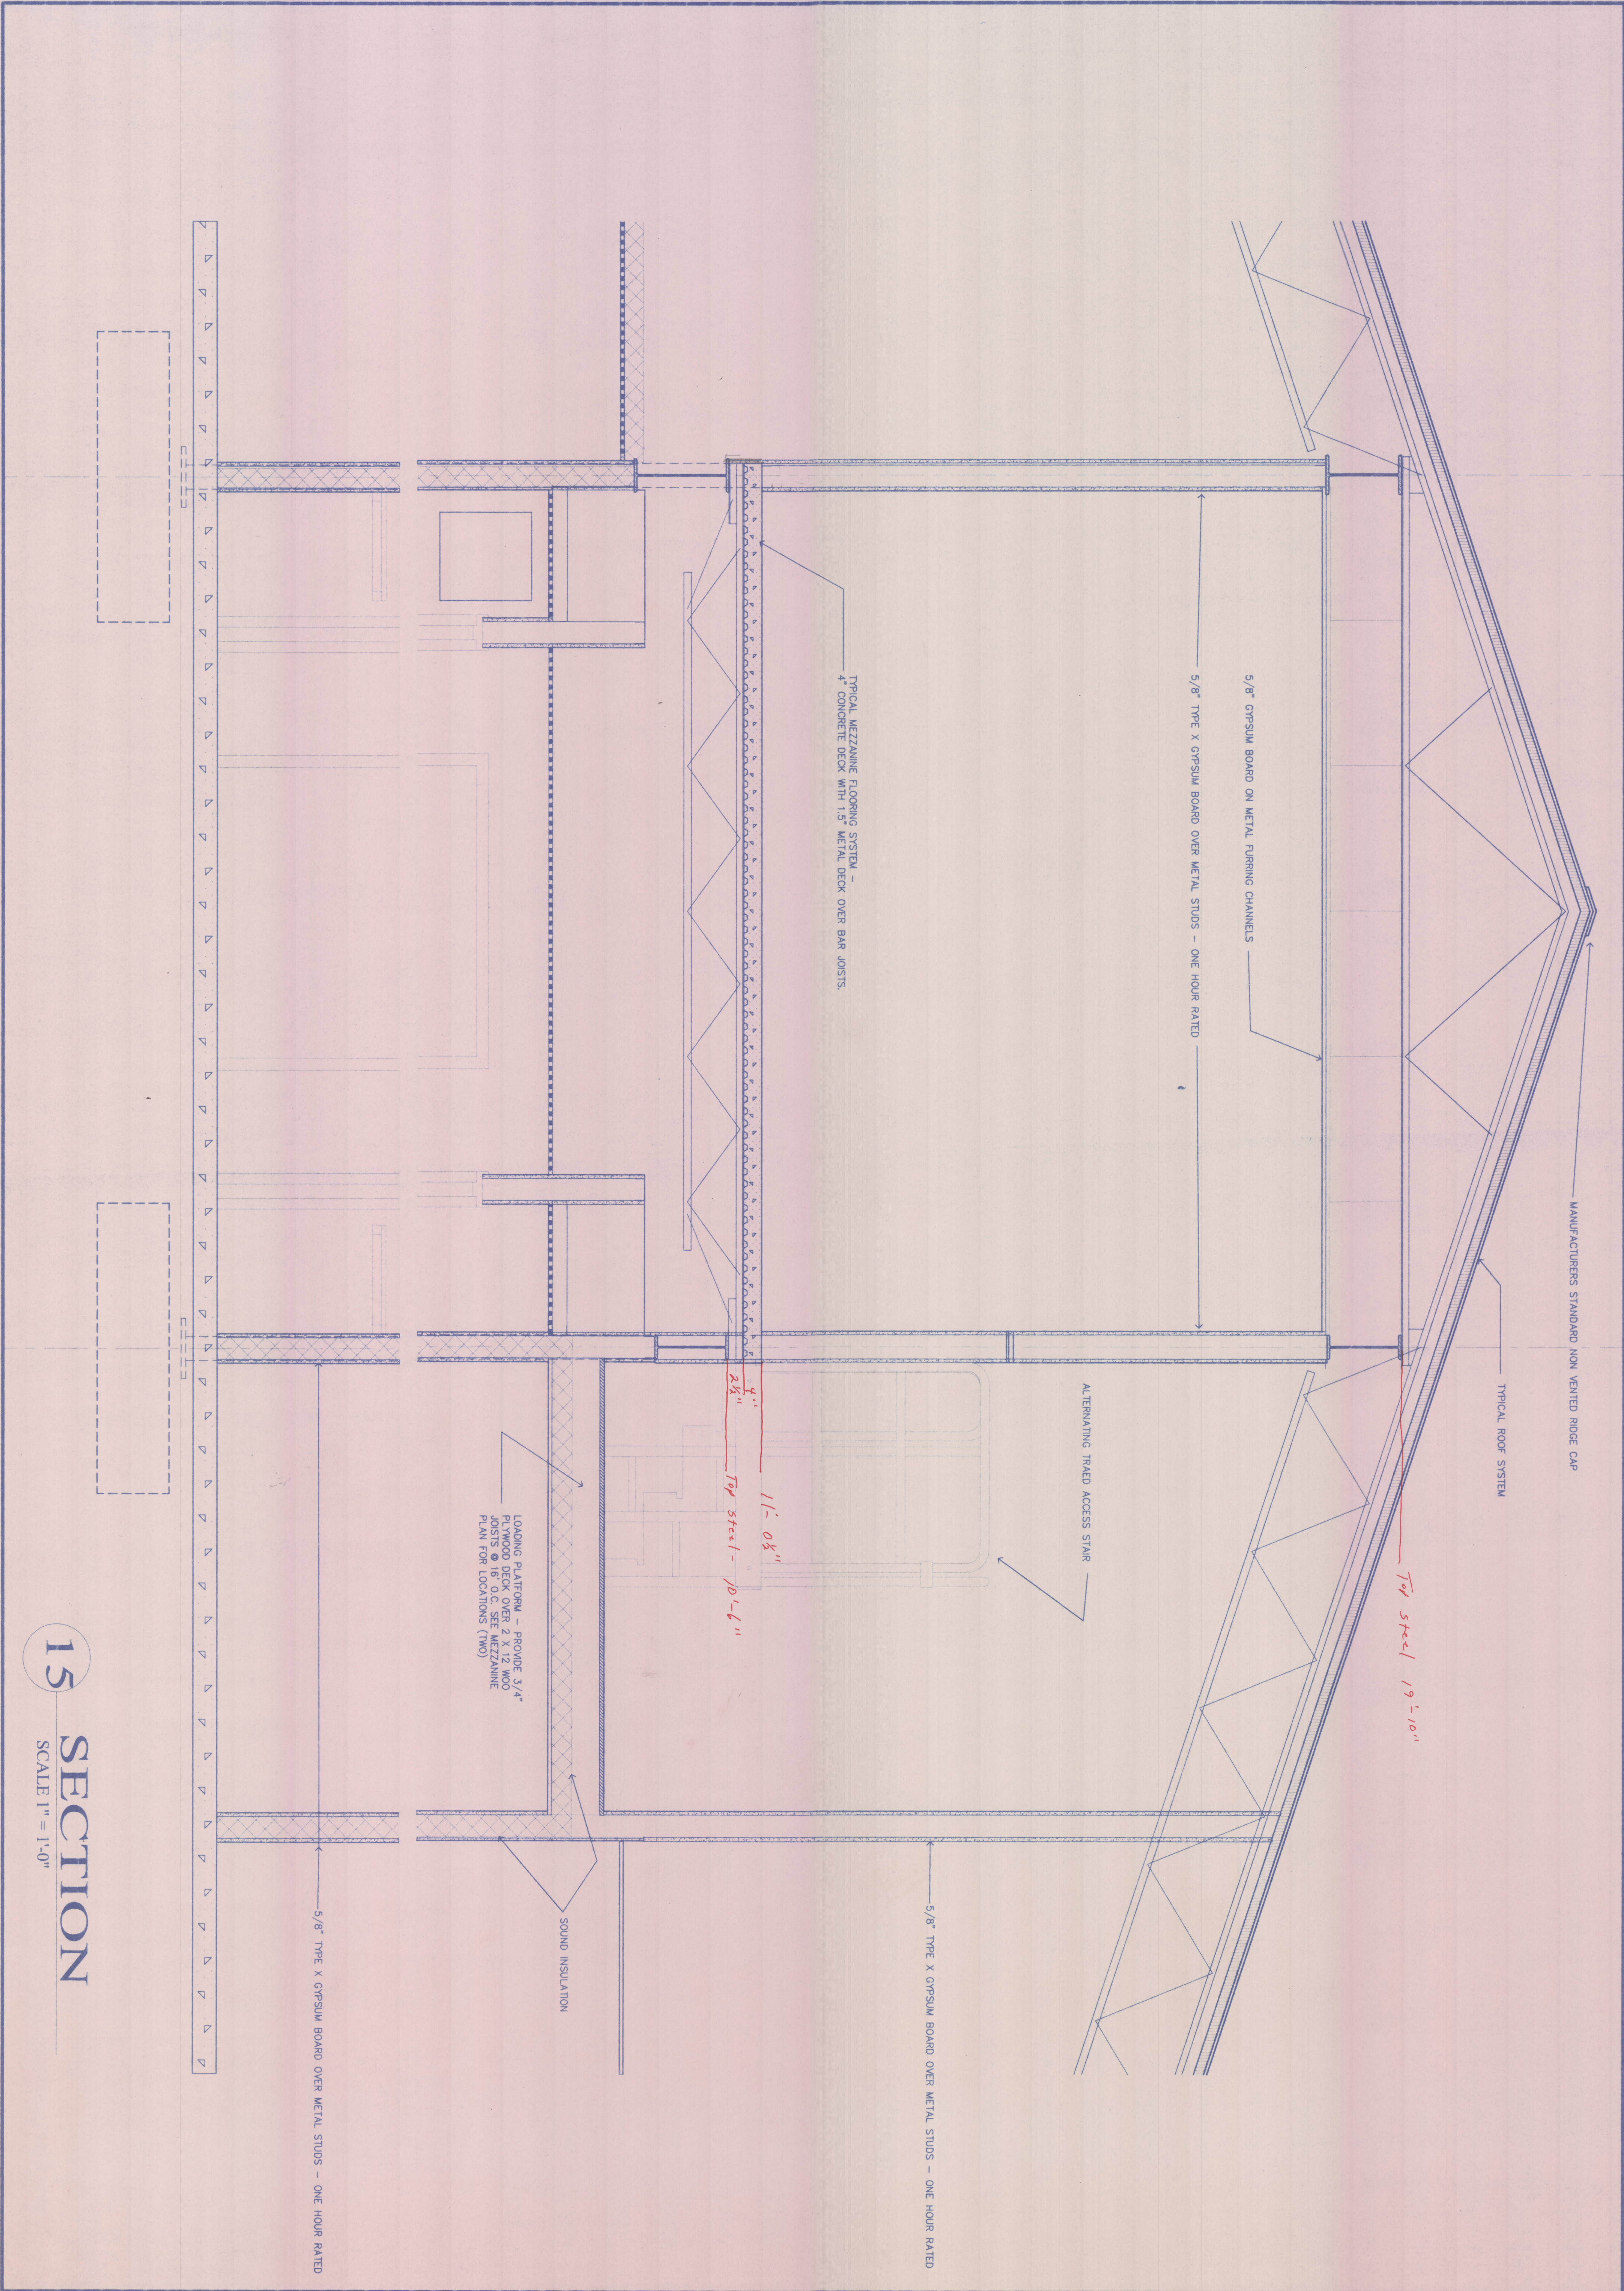

PROJECT NO.:

9711


DATE: 3/22/99

FILE NAME:


BEN/P: 9711-DPM

Jennings-King Architects, Inc.

P.O. Box 1679
121 West Crawford Street
Dalton, Georgia 30722
(706) 278-4242

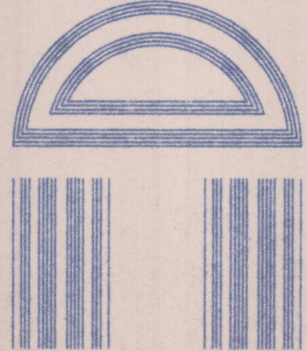

CITY OF DALTON, GEORGIA
A NEW BUILDING FOR
DEPT OF PUBLIC WORKS
DEPT OF COMMUNITY DEVELOPMENT
EAST TYLER STREET DALTON, GEORGIA

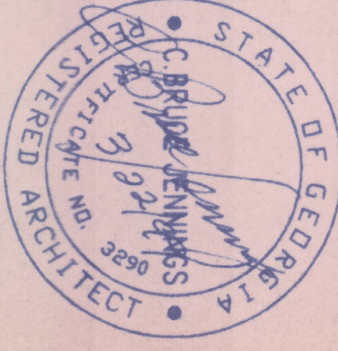

KEY PLAN:

DRAWING NO.:

A6.7